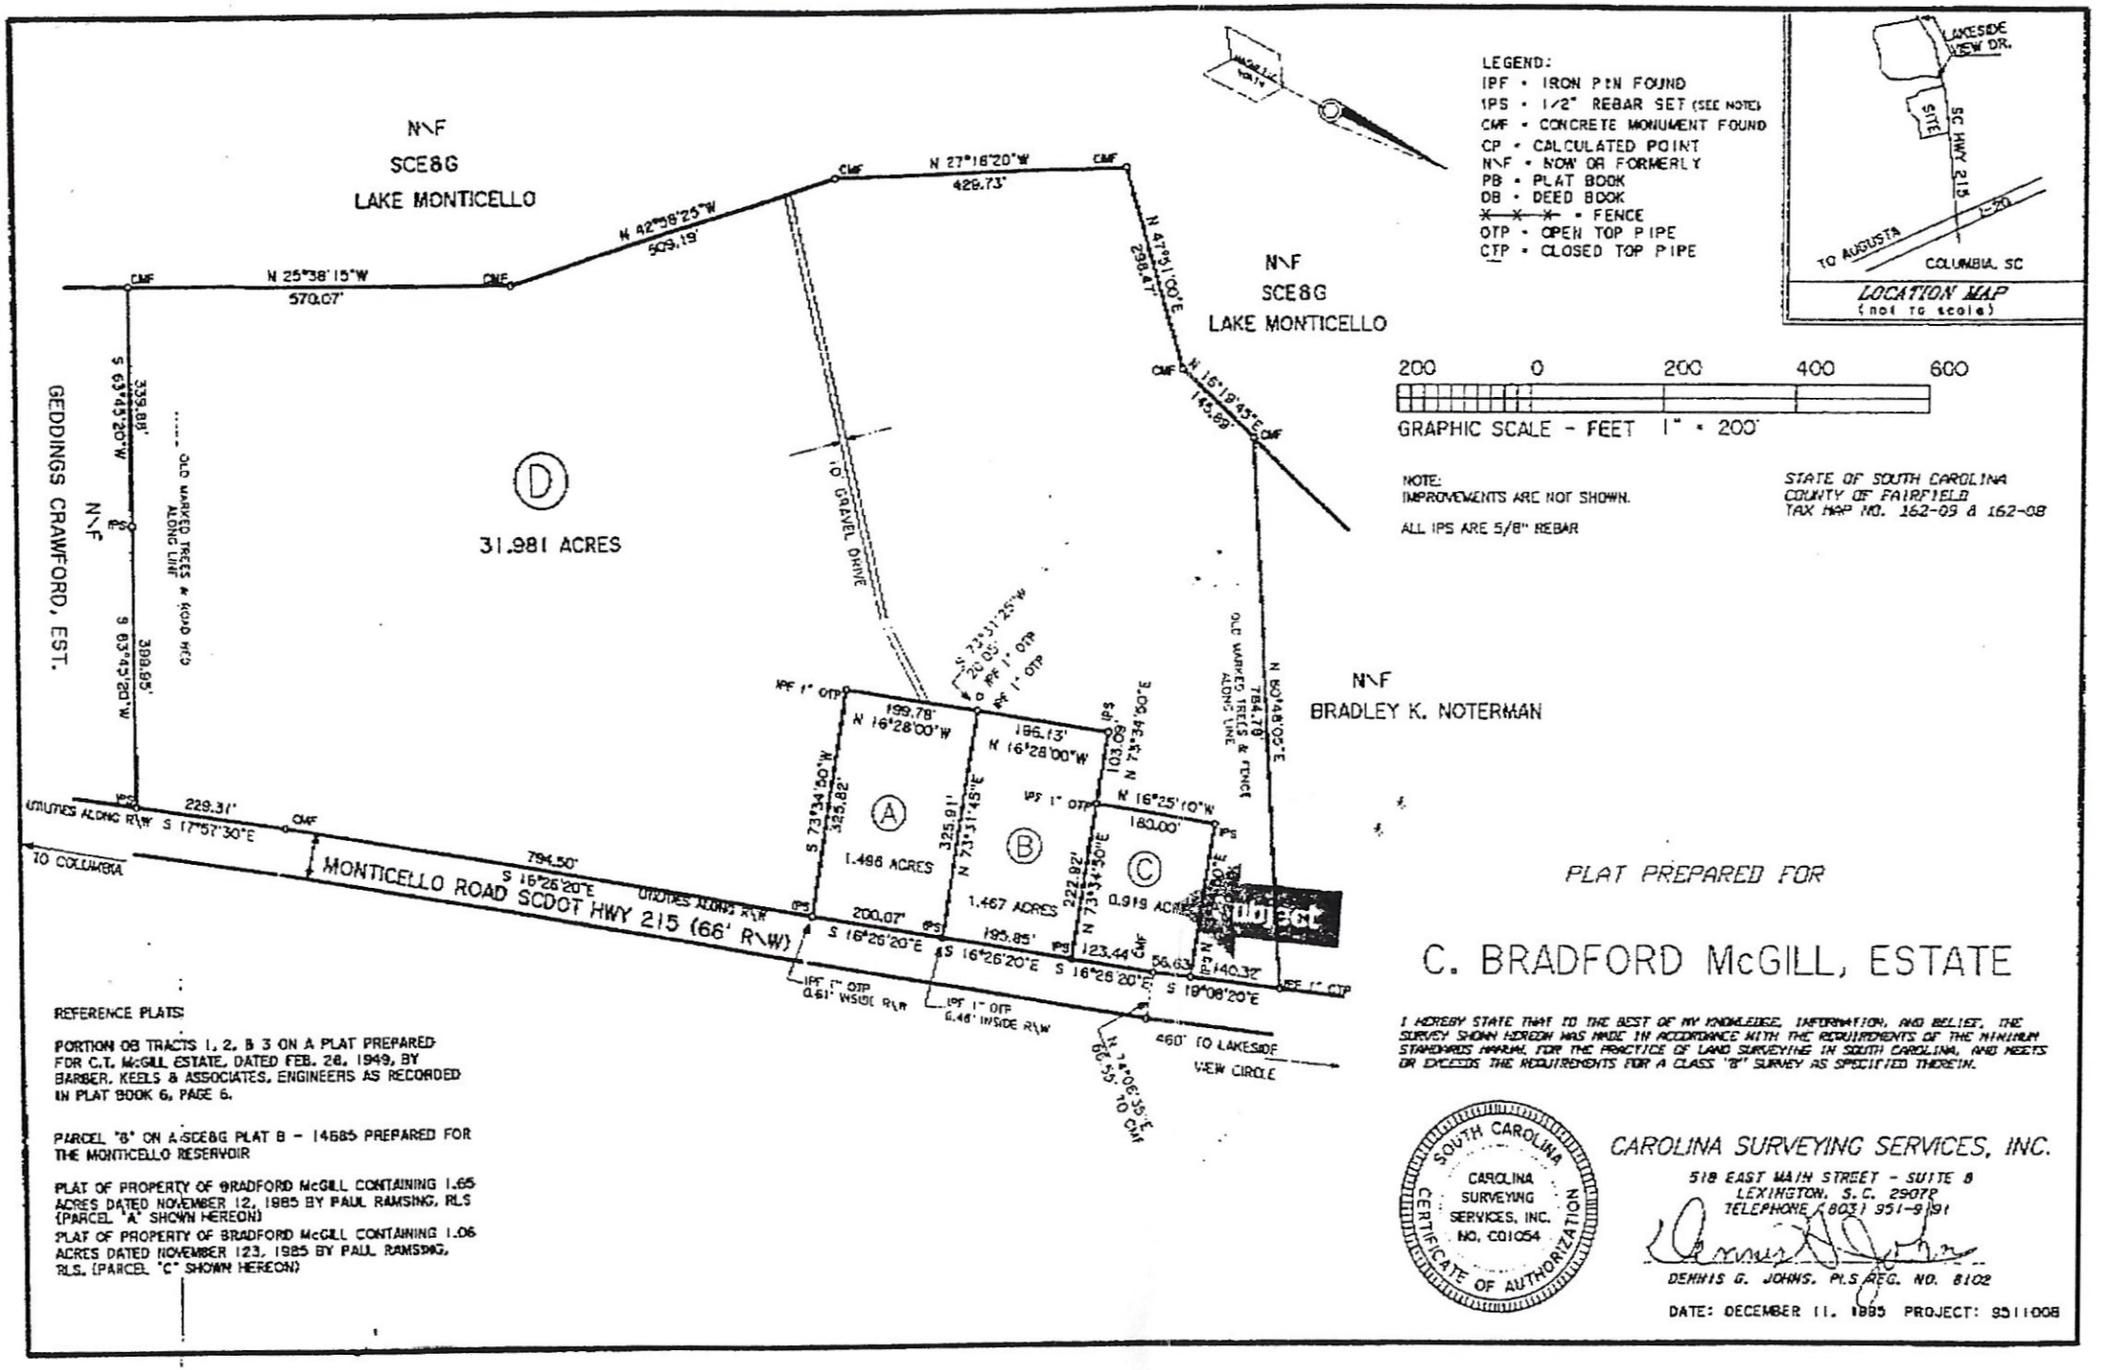

REFERENCE PLATS:

PORTION OB TRACTS 1, 2, & 3 ON A PLAT PREPARED FOR C.T. McGILL ESTATE, DATED FEB. 28, 1949, BY BARBER, KEELS & ASSOCIATES, ENGINEERS AS RECORDED IN PLAT BOOK 6, PAGE 6.

PARCEL "B" ON A-SCE&G PLAT B - 14685 PREPARED FOR THE MONTICELLO RESERVOIR

PLAT OF PROPERTY OF BRADFORD McGILL CONTAINING 1.65 ACRES DATED NOVEMBER 12, 1985 BY PAUL RAMSING, RLS (PARCEL "A" SHOWN HEREON)

PLAT OF PROPERTY OF BRADFORD McGILL CONTAINING 1.06 ACRES DATED NOVEMBER 123, 1985 BY PAUL RAMSING, RLS. (PARCEL "C" SHOWN HEREON)