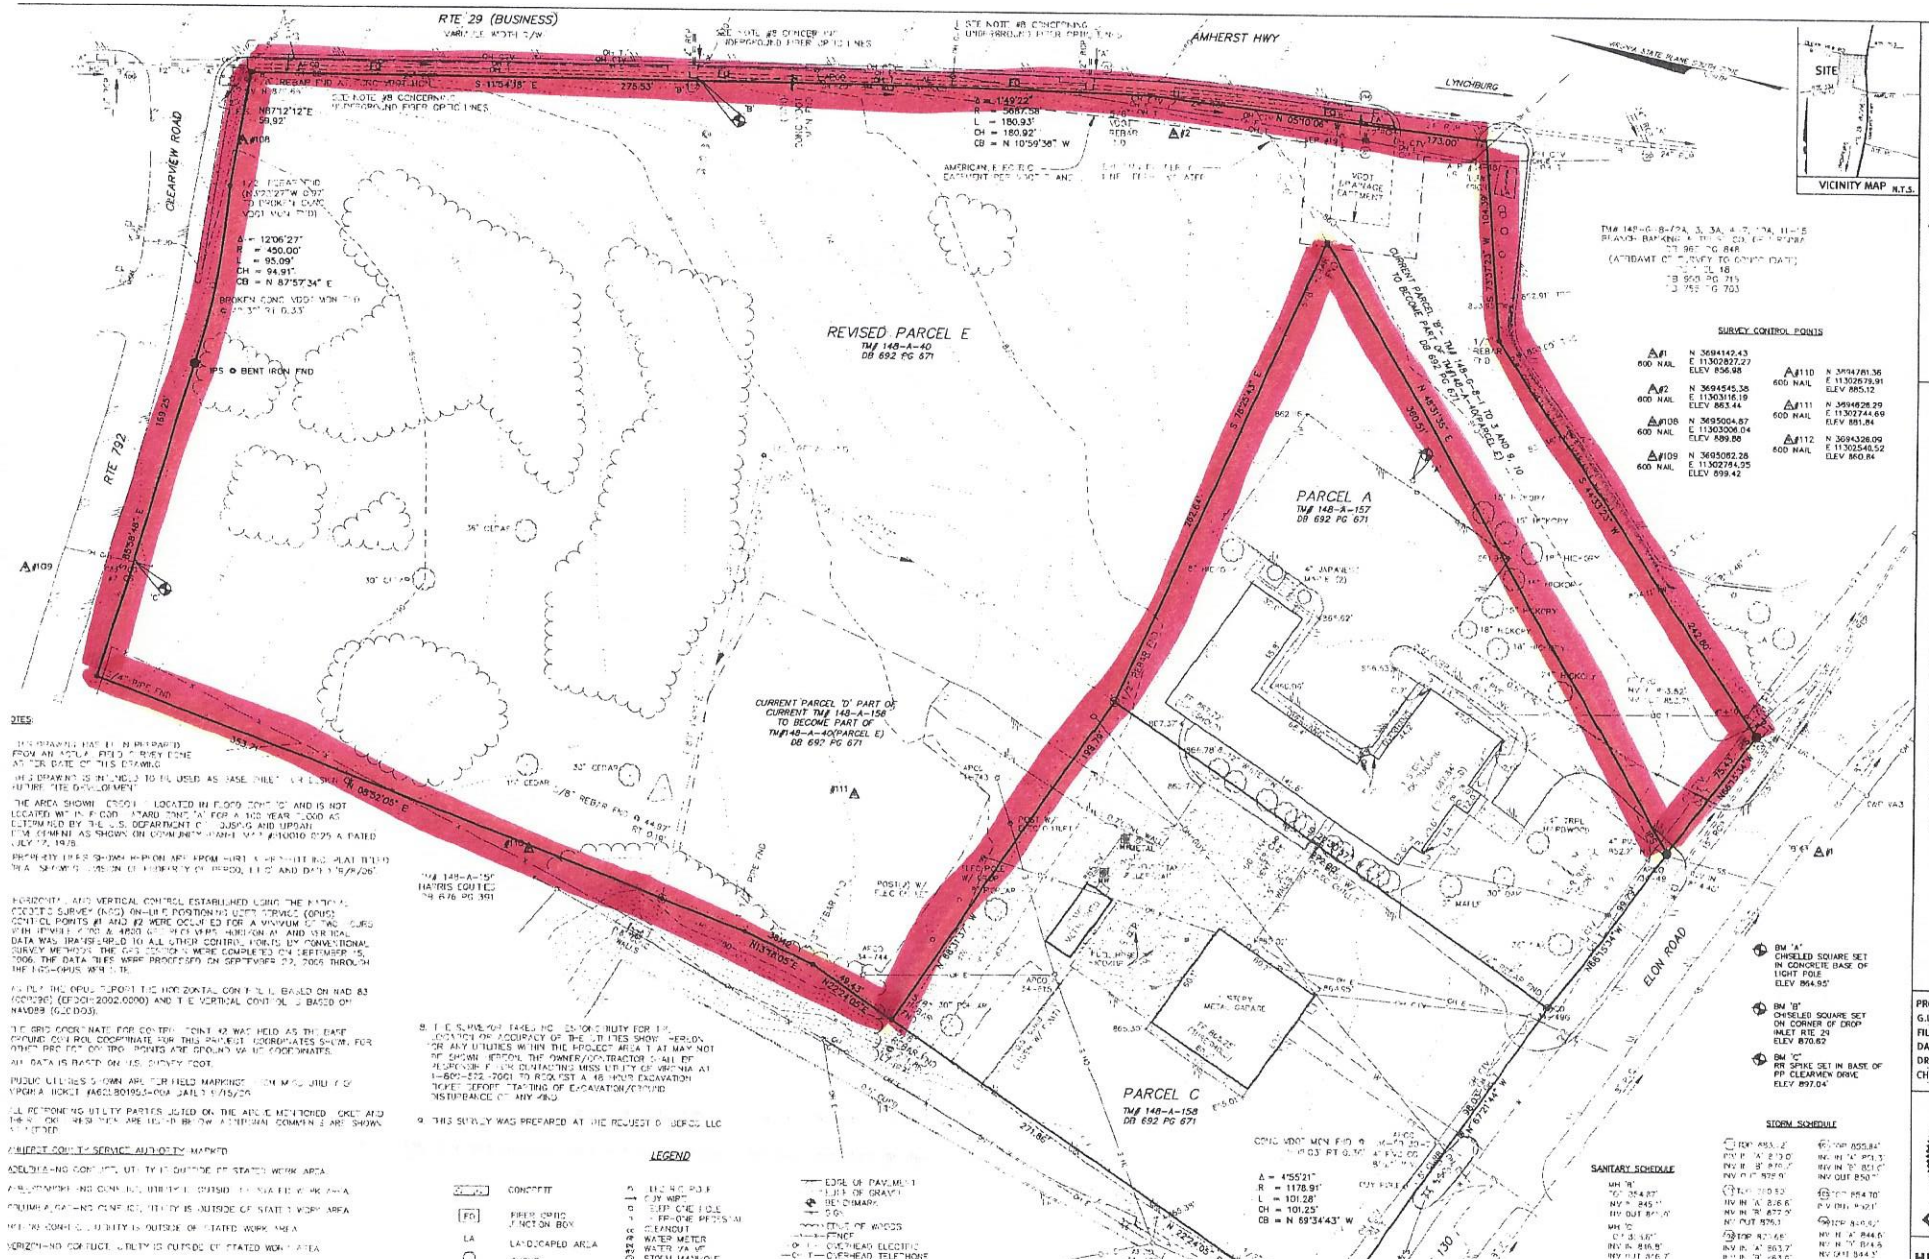

HURT & PROFFITT
INCORPORATED
ENGINEERING » SURVEYING » PLANNING
2524 LANGHORNE ROAD
LYNCHBURG VA. 24501
800.242.4906 TOLL FREE
434.847.7796 MAIN
434.847.0047 FAX

DRAWING SHOWING
TOPOGRAPHIC SURVEY OF THE PROPERTY OF BEPCO L.L.C.
AMHERST COUNTY, VIRGINIA

PROJECT NO.	20060656
G.L. NO.	229-11-83.1
FILE NO.	AS-11549
DATE:	9/15/06
DRAWN BY:	JAB
CHECKED BY:	MWC

COMMONWEALTH OF VIRGINIA
MICHAEL W. CASSIDY
2106
SURVEYOR
PRELIMINARY

HURT & PROFFITT

SHEET NO.
1 OF 1