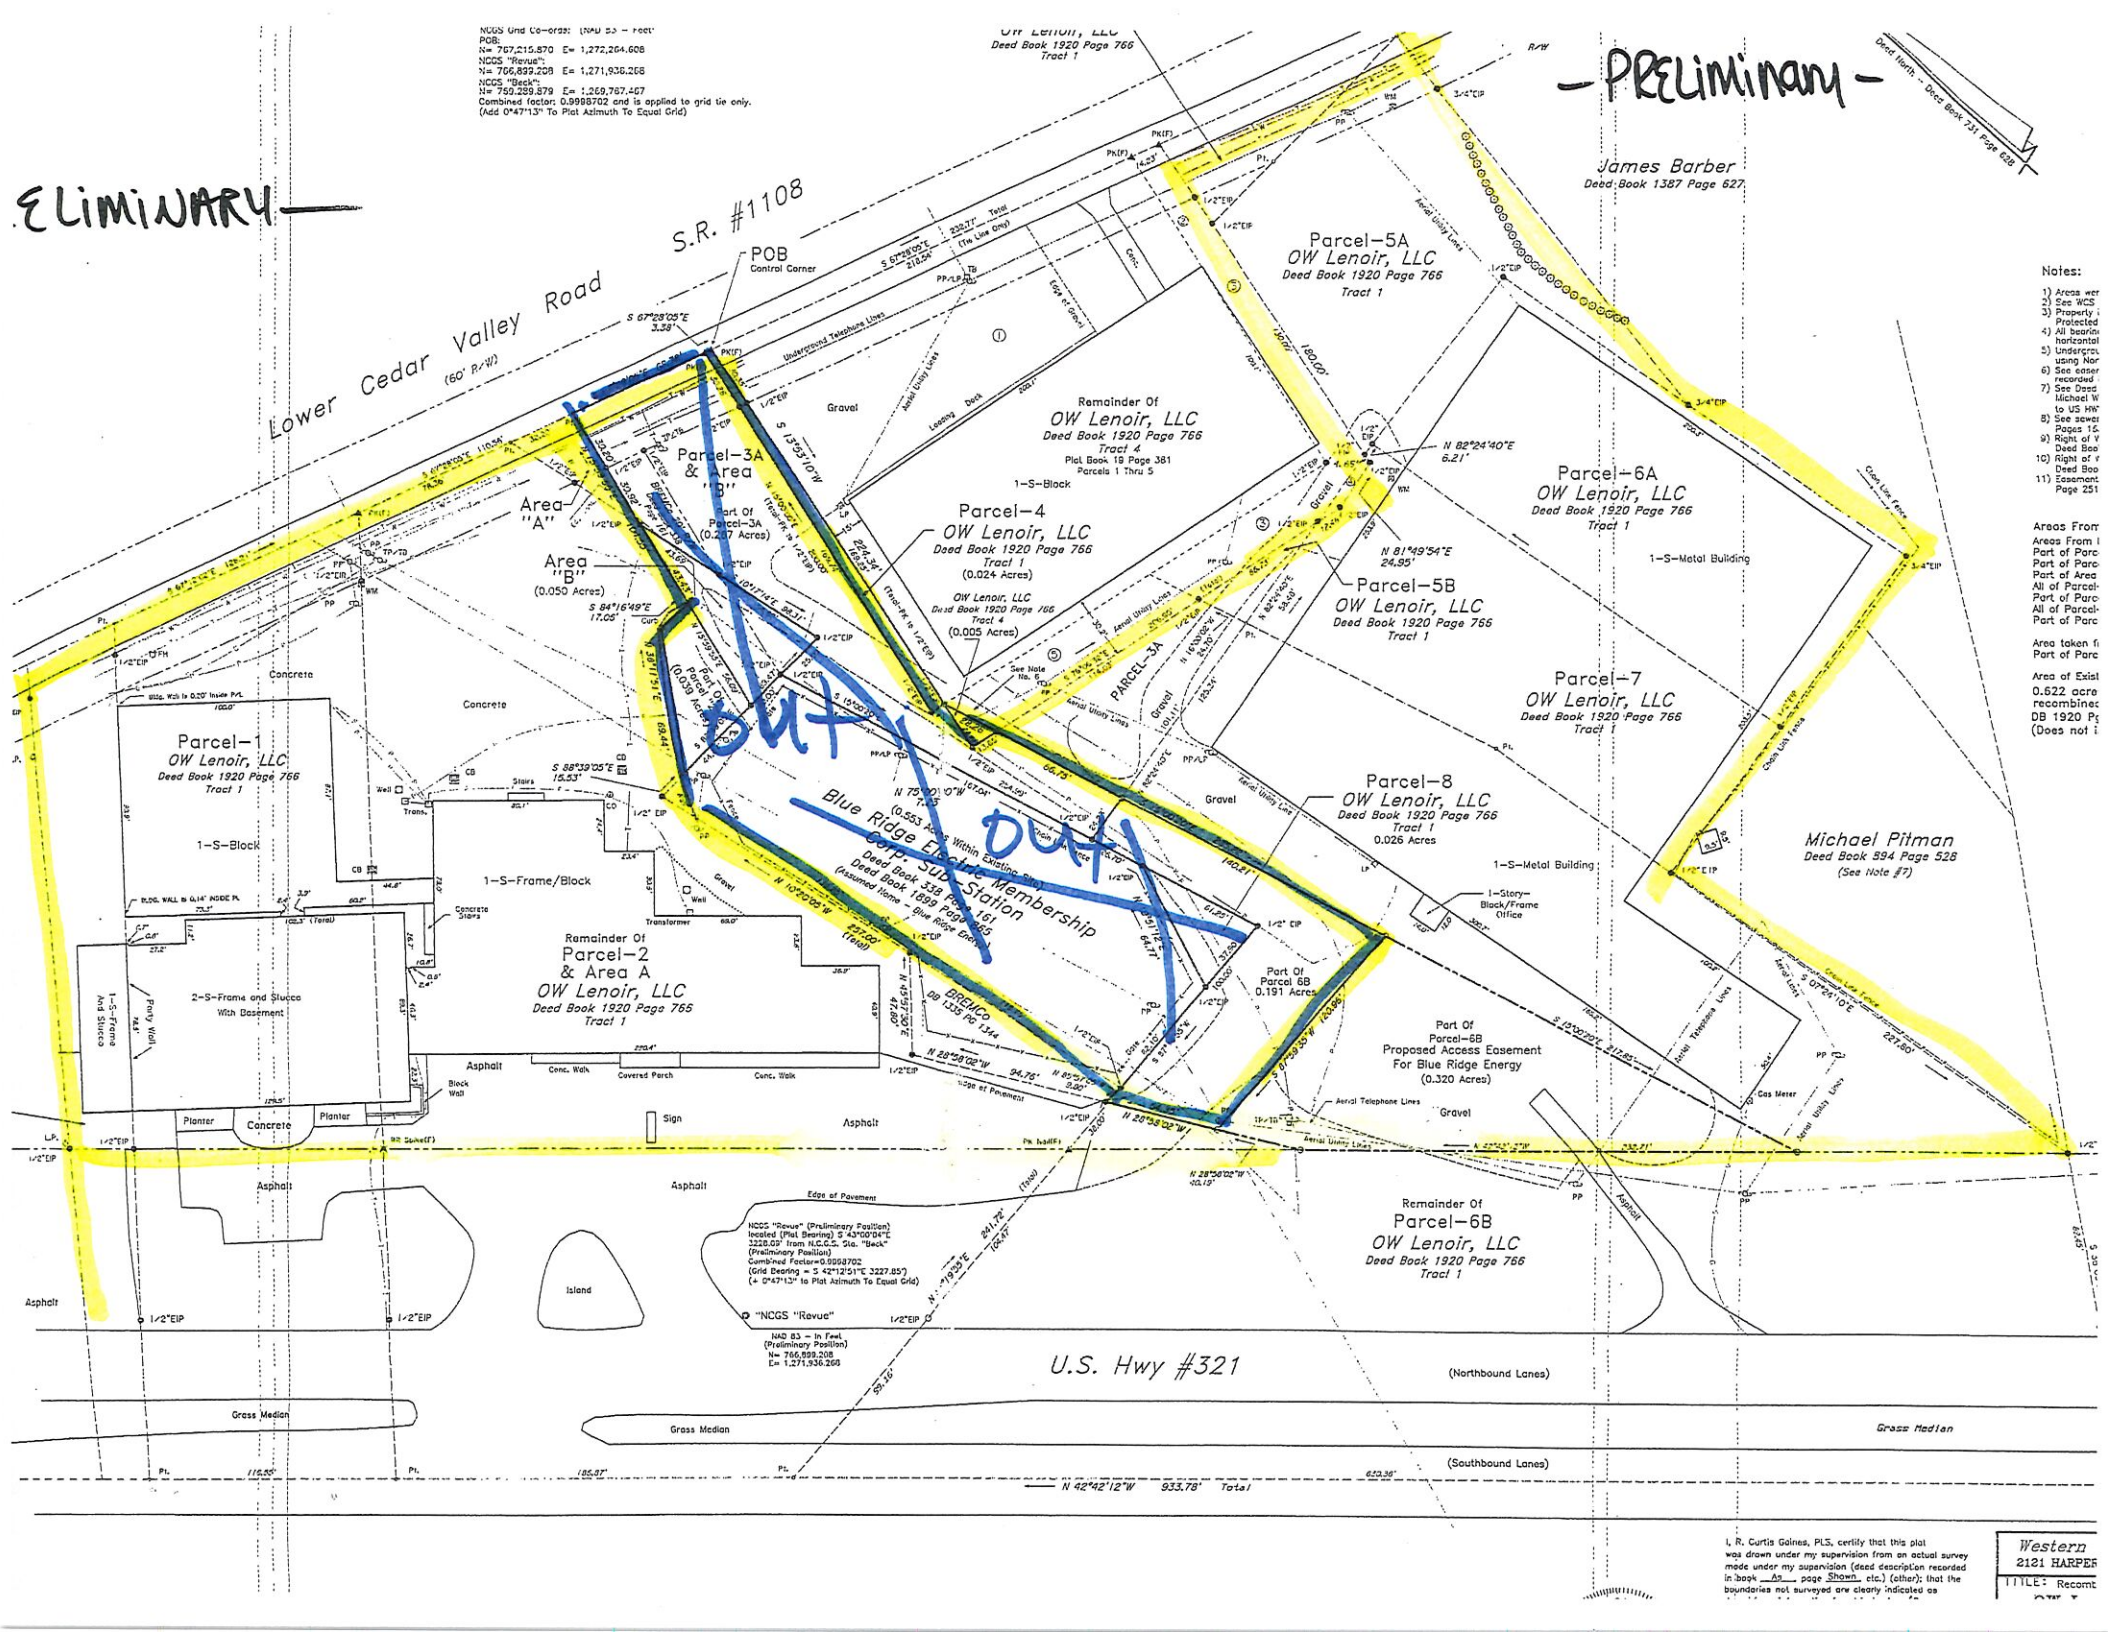
NCGS Grid Coordinates (NAD 83 - Feet)
POB:
N= 767,215.870 E= 1,272,264.608
NCGS "Revue":
N= 766,899.208 E= 1,271,936.268
NCGS "Beck":
N= 759,289.879 E= 1,269,787.467
Combined factor: 0.9998702 and is applied to grid tie only.
(Add 0°47'13" To Plat Azimuth To Equal Grid)
-PRELIMINARY-
ELIMINARY
Deed North - Deed Book 731 Page 629
James Barber
Deed Book 1387 Page 627
S.R. #1108
Lower Cedar Valley Road
(60' R/W)
POB
Control Corner
Parcel-5A
OW Lenoir, LLC
Deed Book 1920 Page 766
Tract 1
Parcel-6A
OW Lenoir, LLC
Deed Book 1920 Page 766
Tract 1
Parcel-5B
OW Lenoir, LLC
Deed Book 1920 Page 766
Tract 1
Parcel-7
OW Lenoir, LLC
Deed Book 1920 Page 766
Tract 1
Parcel-8
OW Lenoir, LLC
Deed Book 1920 Page 766
Tract 1
0.026 Acres
Remainder Of
Parcel-4
OW Lenoir, LLC
Deed Book 1920 Page 766
Tract 1
Plat Book 19 Page 381
Parcels 1 Thru 5
1-S-Block
Parcel-4
OW Lenoir, LLC
Deed Book 1920 Page 766
Tract 1
(0.024 Acres)
OW Lenoir, LLC
Deed Book 1920 Page 766
Tract 4
(0.005 Acres)
Parcel-3A
& Area "B"
Part Of
Parcel-3A
(0.237 Acres)
Area "A"
Area "B"
(0.050 Acres)
Parcel-1
OW Lenoir, LLC
Deed Book 1920 Page 766
Tract 1
1-S-Block
1-S-Frame/Block
Remainder Of
Parcel-2
& Area A
OW Lenoir, LLC
Deed Book 1920 Page 765
Tract 1
2-S-Frame and Stucco
With Basement
1-S-Frame
And Stucco
Blue Ridge Electric Membership
Corp. Sub Station
Deed Book 338 Page 161
Deed Book 1899 Page 765
(Assumed Name - Blue Ridge Energy)
(0.553 Acres Within Existing Site)
BREMCo
DB 1335 PG 1344
Part Of
Parcel 6B
0.191 Acres
Part Of
Parcel-6B
Proposed Access Easement
For Blue Ridge Energy
(0.320 Acres)
Remainder Of
Parcel-6B
OW Lenoir, LLC
Deed Book 1920 Page 766
Tract 1
Michael Pitman
Deed Book 594 Page 528
(See Note #7)
1-Story-
Block/Frame
Office
1-S-Metal Building
Gravel
Concrete
Asphalt
Island
Grass Median
U.S. Hwy #321
(Northbound Lanes)
(Southbound Lanes)
Underground Telephone Lines
Aerial Utility Lines
Chain Link Fence
Gas Meter
Sign
Planter
Covered Porch
Concrete Stairs
Block Wall
Party Wall
Edge of Pavement
Edge of Gravel
Loading Dock
Transformer
Well
Trans.
Aerial Telephone Lines
NCGS "Revue" (Preliminary Position)
located (Plat Bearing) S 43°00'04"E
3228.09' from N.C.G.S. Sta. "Beck"
(Preliminary Position)
Combined Factor=0.9998702
(Grid Bearing = S 42°12'51"E 3227.85')
(+ 0°47'13" to Plat Azimuth To Equal Grid)
"NCGS "Revue"
NAD 83 - In Feet
(Preliminary Position)
N= 766,899.208
E= 1,271,936.268
N 42°42'12"W 933.78' Total
Notes:
Areas From
Area taken fr
Area of Exist
0.622 acre
recombined
DB 1920 Pg
(Does not i
I, R. Curtis Gaines, PLS, certify that this plat was drawn under my supervision from an actual survey made under my supervision (deed description recorded in book As page Shown etc.) (other); that the boundaries not surveyed are clearly indicated as
Western
2121 HARPER
TITLE: Recomt