DeLORME ESTATE AUCTION

BEING A PORTION SECTION 15, T-10-S, R-5-E

TRACTS 1,2,4,5,6,7,8,9 & 10 ARE SELLING ABSOLUTE

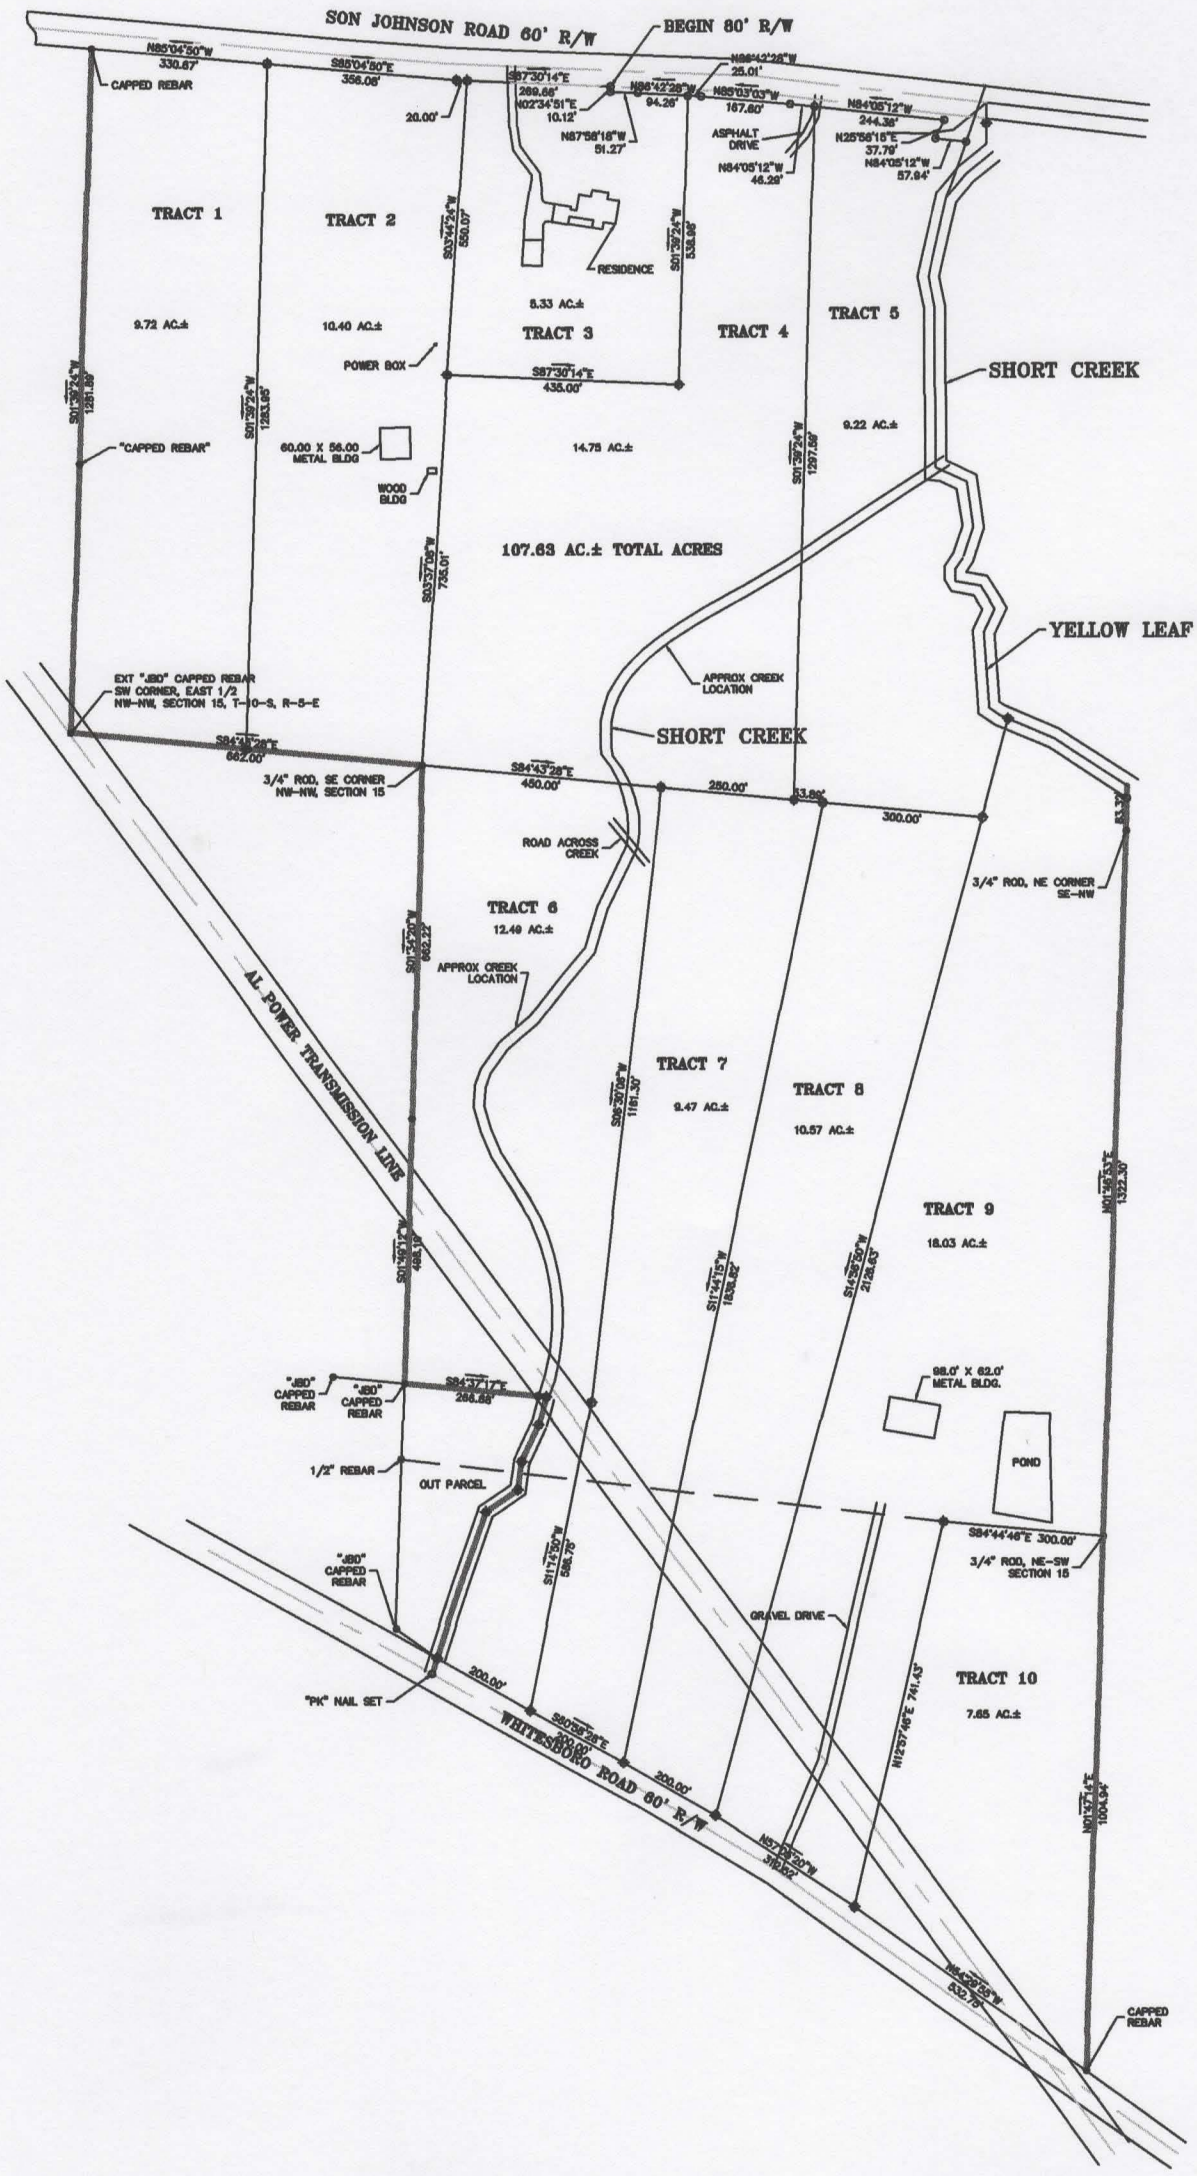

LEGEND

● IRON PIN FOUND	▲ NAIL SET
○ IRON PIN SET WITH CAP STAMPED "J DOWDY 18576"	R/W RIGHT-OF-WAY
"IP" IRON PIN "SET PREVIOUS SURVEY"	⊗ SIGNS
POC POINT OF COMMENCEMENT	⊞ INDX
POB POINT OF BEGINNING	—|— NOT TO SCALE
(R) RECORD (BEARING, DISTANCE, OR ANGLE)	—O/E— OVERHEAD ELECTRIC LINES
(D) DEEDED (BEARING, DISTANCE, OR ANGLE)	PP POWER POLE
(C) CALCULATED (BEARING, DISTANCE, OR ANGLE)	SL SECURITY LIGHT
◆ CALCULATED POINT	

GENERAL NOTES

No	REVISIONS / SUBMISSIONS	DATE

LEGAL DESCRIPTION

DOWDY LAND SURVEYING SERVICES
308 NORTH HOOD AVENUE, GADSDEN, ALABAMA 35903
PHONE: (256) 547-3300 – FAX: (256) 547-3346
EMAIL: JDOWDY@CYBRTYME.COM

AUCTION PLAT

FOR ASHLEY DeLORME

SEAL

DRAWN BY: JERRY L. DOWDY

CHECKED BY: JERRY L. DOWDY

FIELD WORK BY: RODNEY SLEVINS & JEREMY DOWDY

FIELD BOOK No. 0516

FIELD WORK DATE: 05/02/16

GRAPHIC SCALE

100 50 0 50 100

(IN FEET)
1 INCH = 100 FEET

DRAWING FILE NAME: D0162252.dwg 9-18-18 2:41:59 pm EST

SHEET 1 OF 1