REVISIONS				
DATE	BY	LIC.NO	BLOCK	LOT

* THIS SHEET HAS BEEN DRAWN USING COMPUTER AIDED DRAFTING/ DESIGN (CAD/D) AND COORDINATE GEOMETRY (COGO).

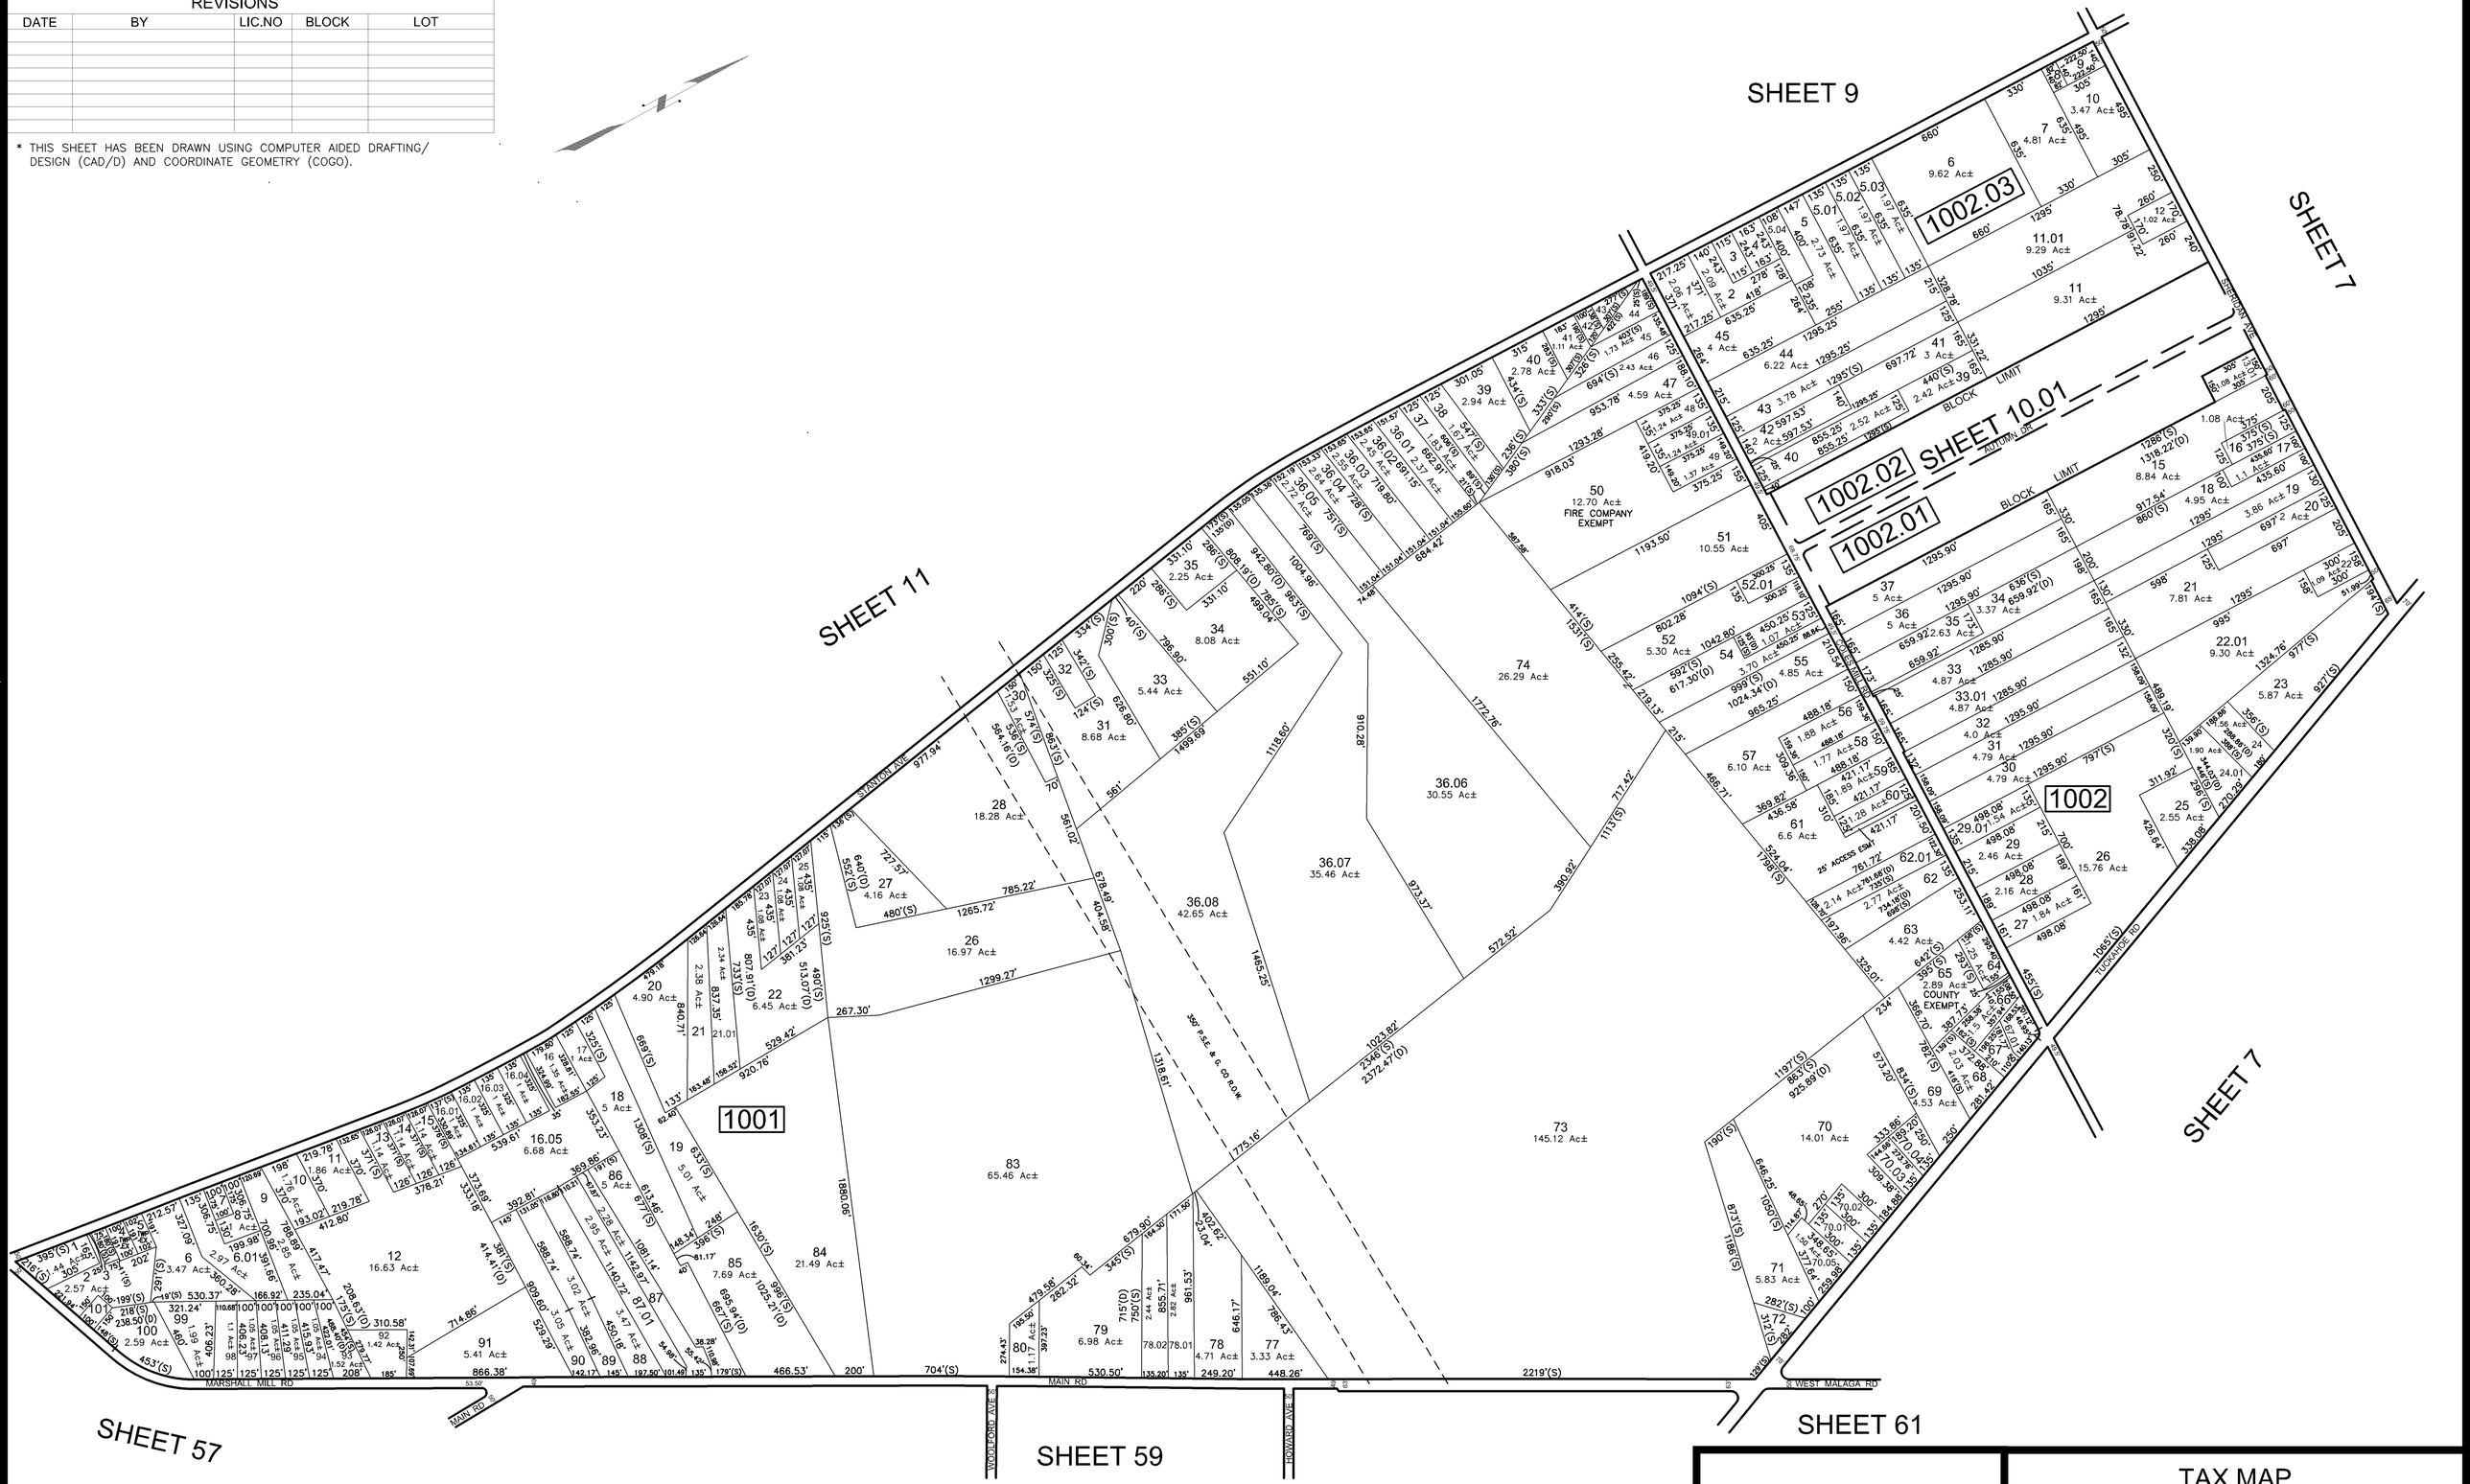

THIS MAP HAS BEEN GIVEN A FORMAL CERTIFICATION BY THE DIVISION OF TAXATION ON OCTOBER 1, 2014, SIGNED BY SUE DAVISON, CTA AND ASSIGNED SERIAL NUMBER 1048

TAX MAP
TOWNSHIP OF FRANKLIN

GLOUCESTER COUNTY
SCALE: 1" = 400'

NEW JERSEY
DATE: DECEMBER 2013

CHARLES A. ATKINSON

LICENSED LAND SURVEYOR
NEW JERSEY LICENSE NO. 33994
850 SO. WHITE HORSE PIKE
HAMMONTON, NEW JERSEY 08037
COA# 24GA27973300

TO SHOW CONDITIONS AS OF JANUARY 2015